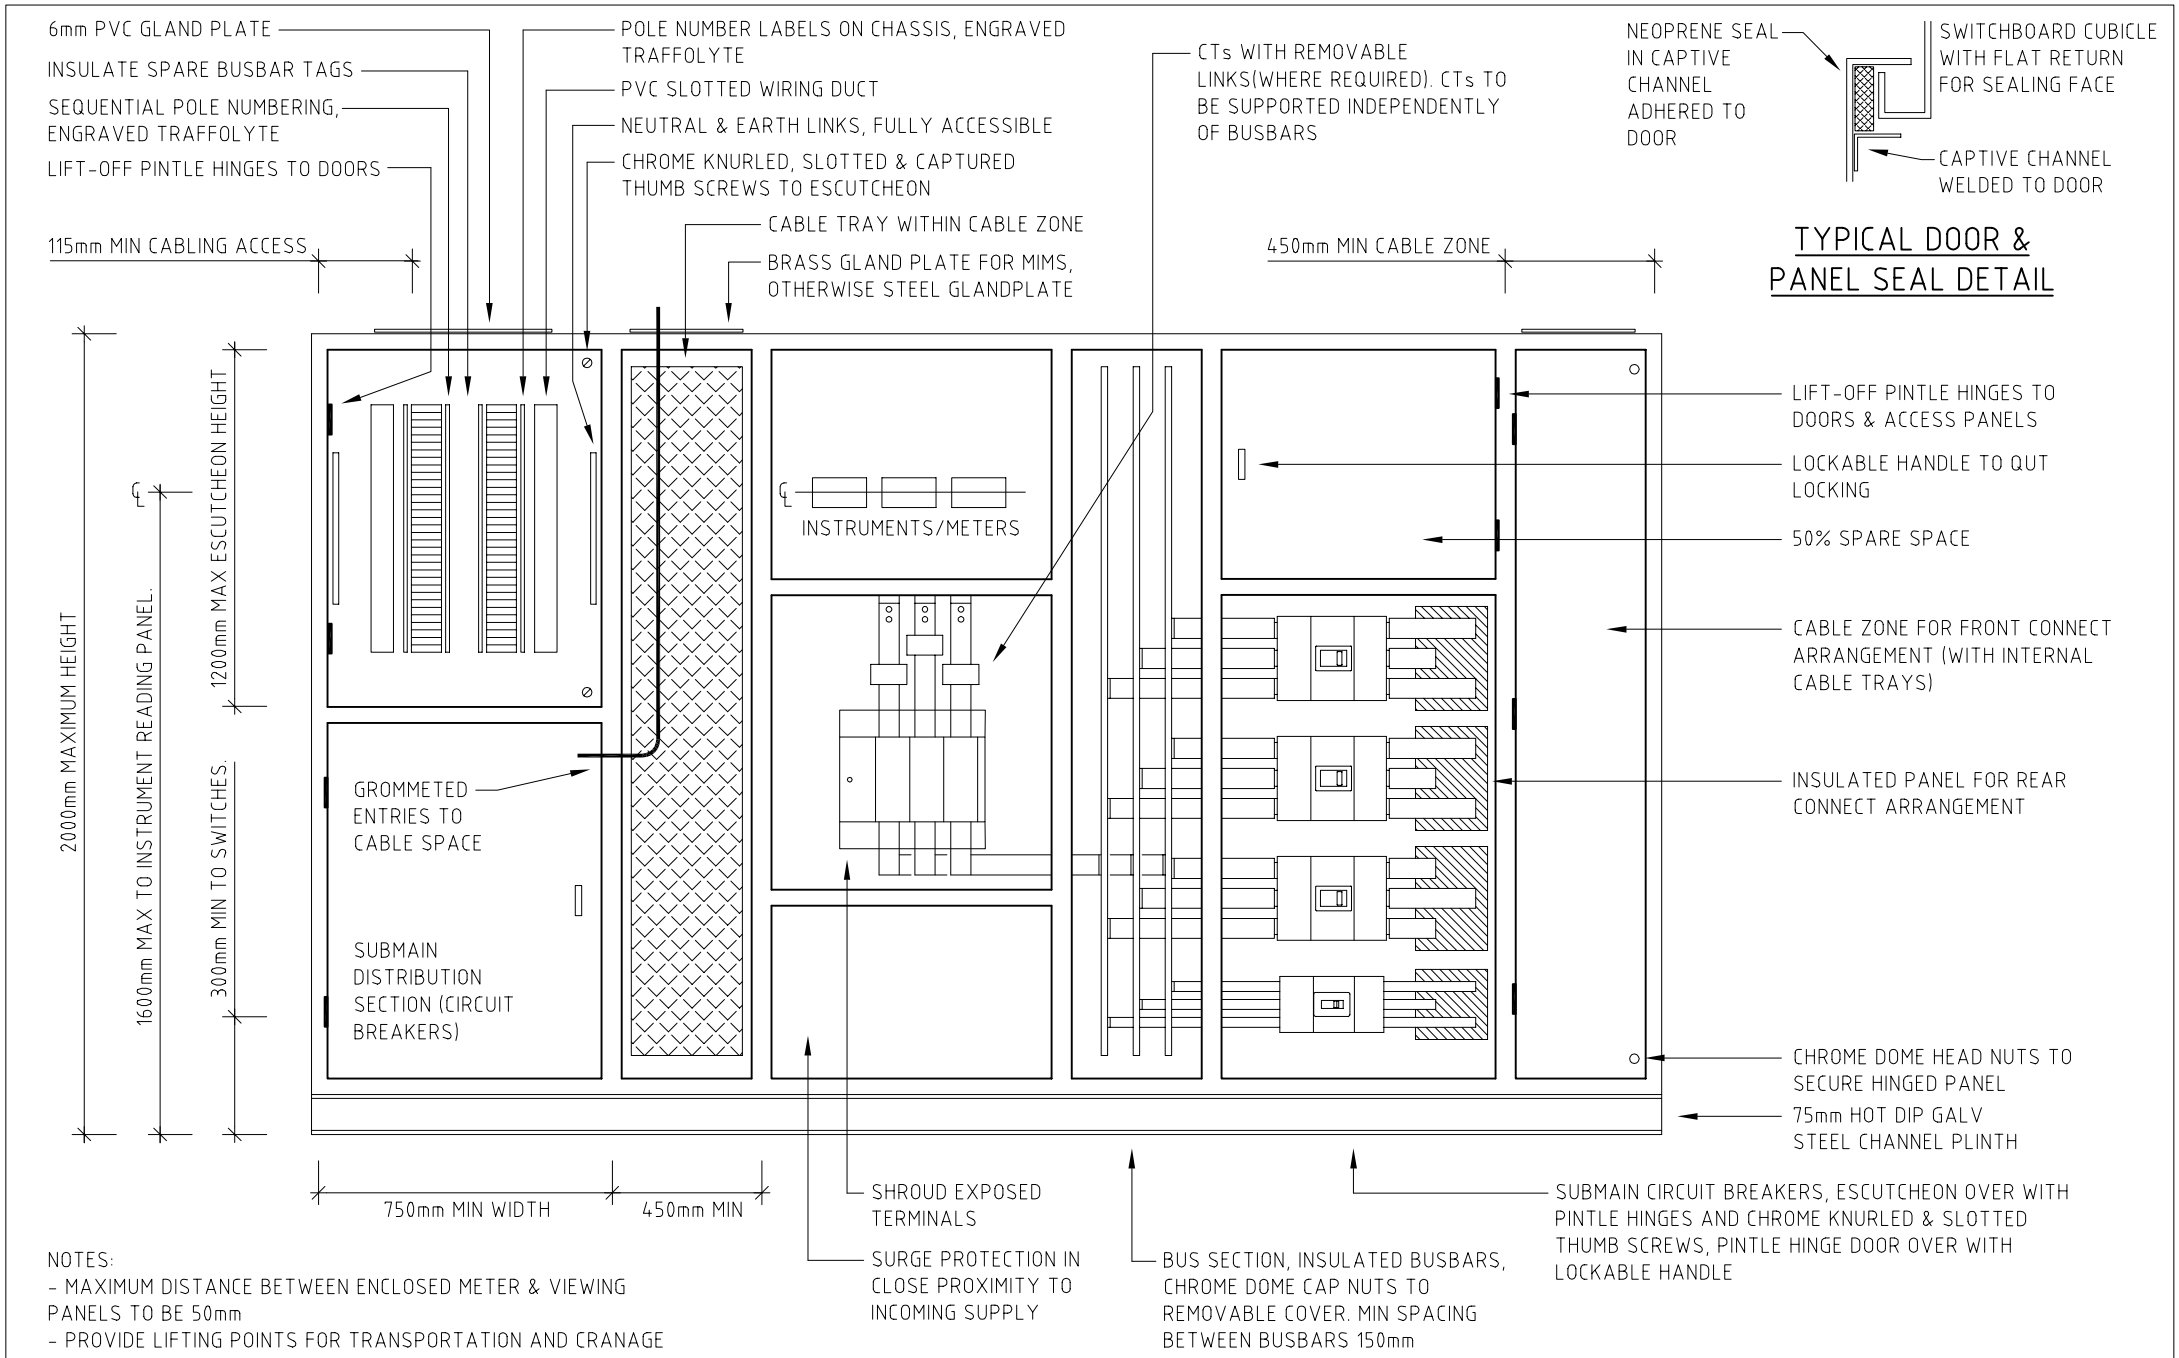

NOTES:
- MAXIMUM DISTANCE BETWEEN ENCLOSED METER & VIEWING PANELS TO BE 50mm
- PROVIDE LIFTING POINTS FOR TRANSPORTATION AND CRANAGE

TYPICAL MAIN SWITCHBOARD ARRANGEMENT